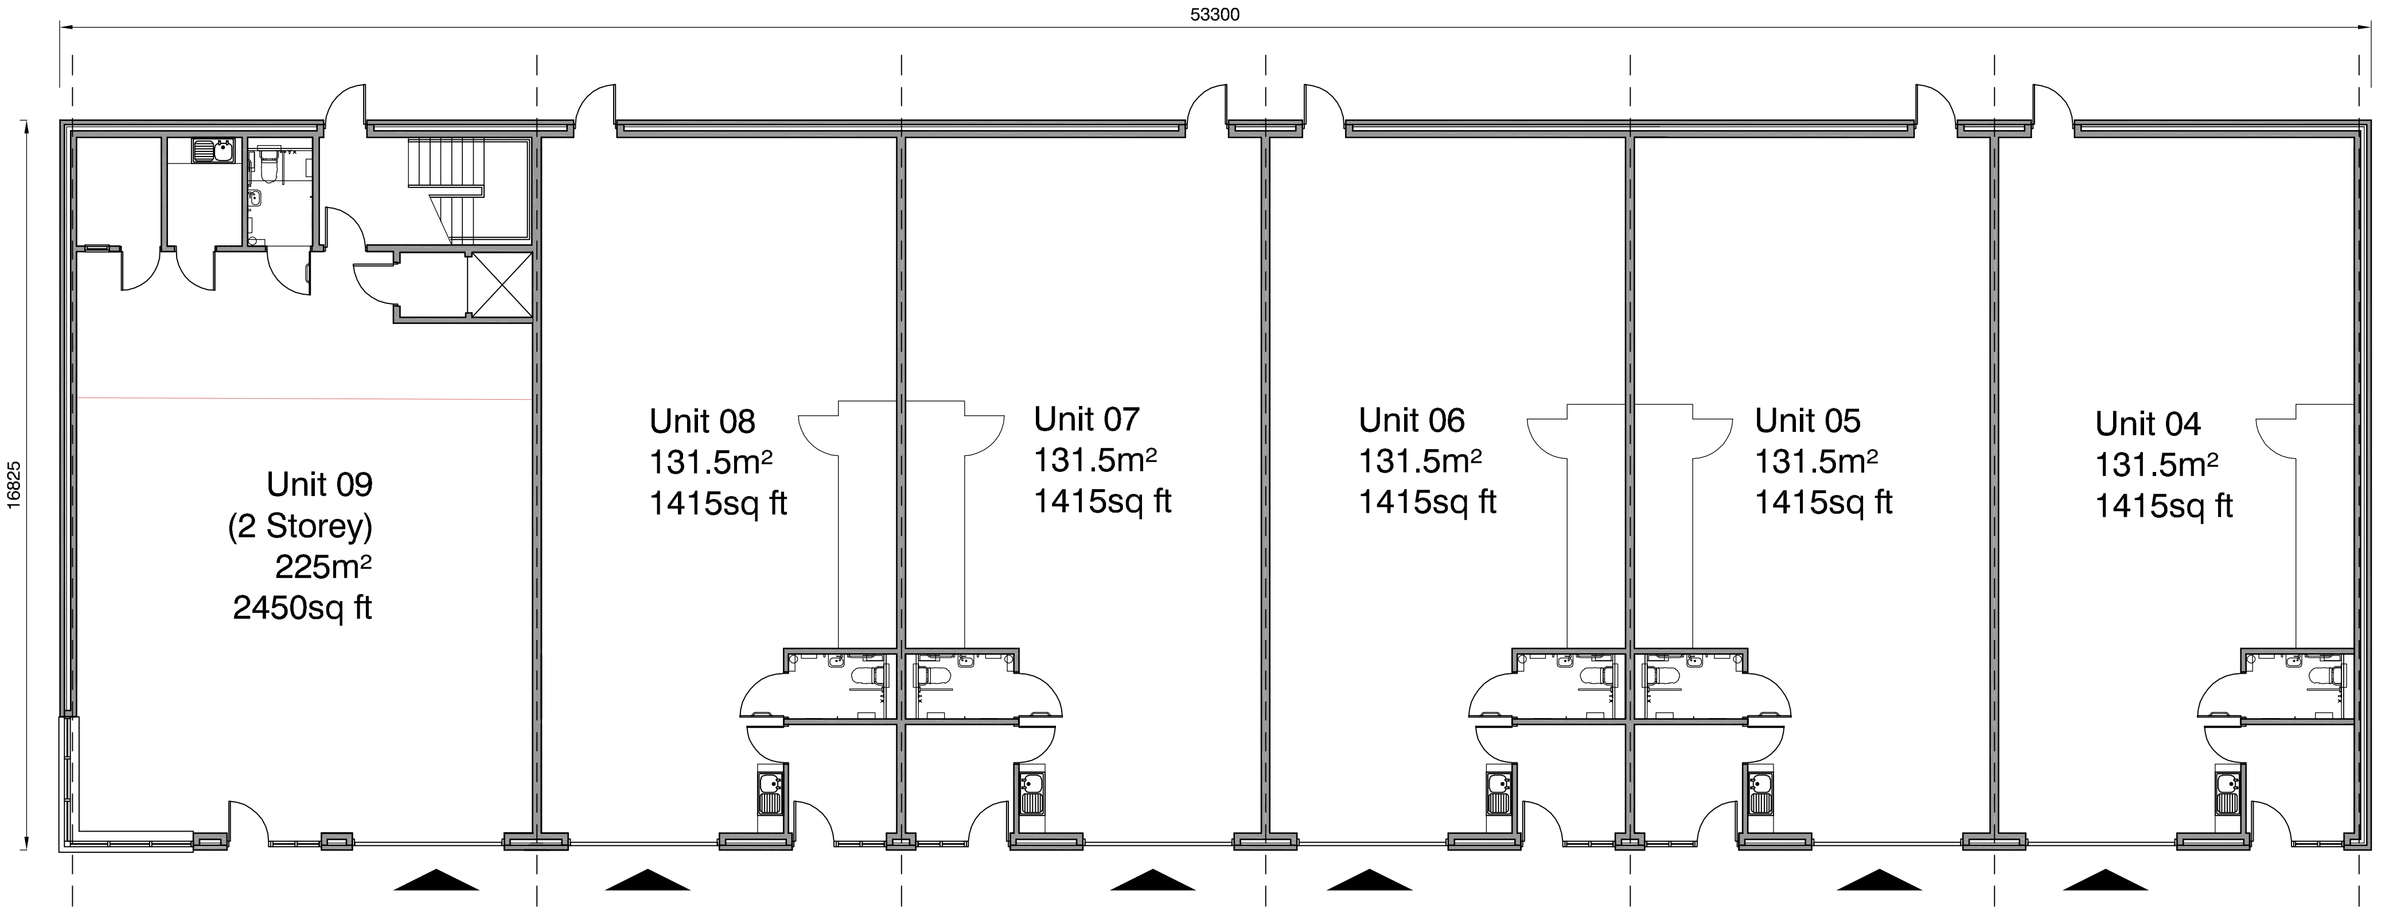

PLAN

FRONT ELEVATION

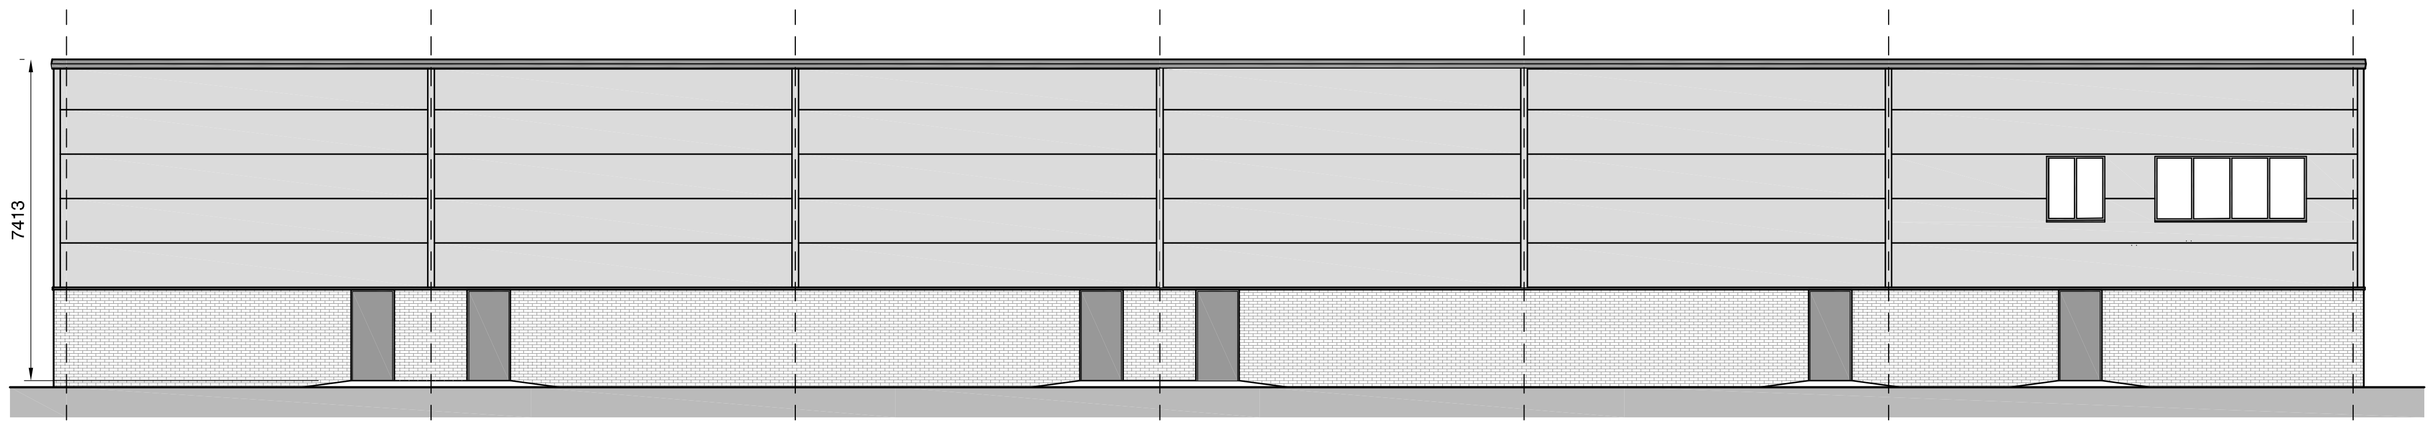

REAR ELEVATION

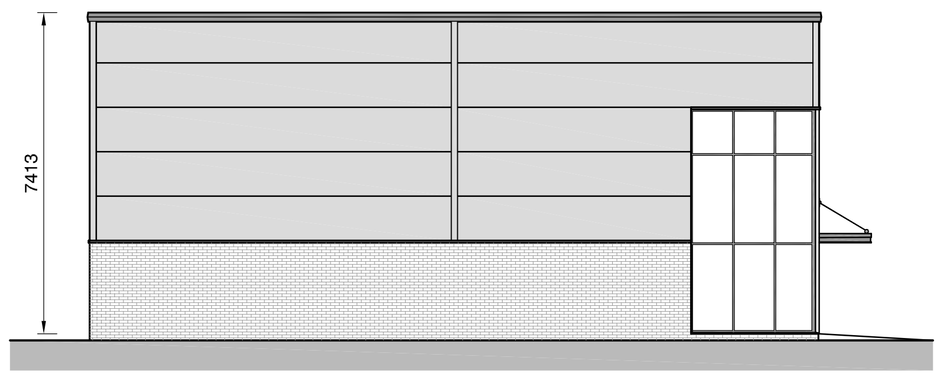

SIDE ELEVATION

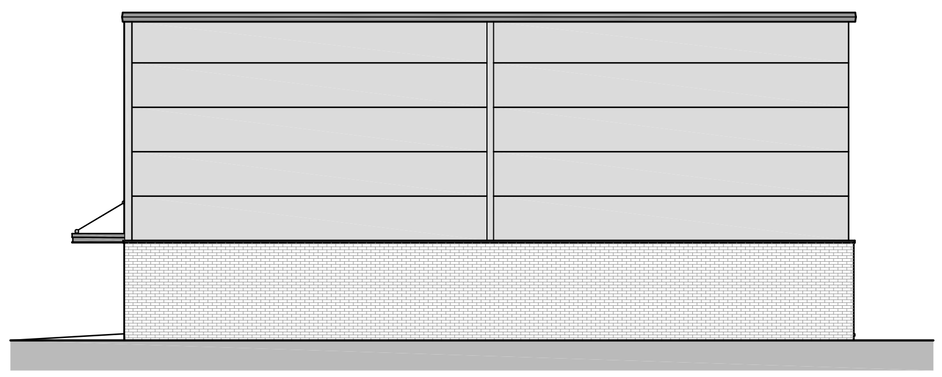

SIDE ELEVATION

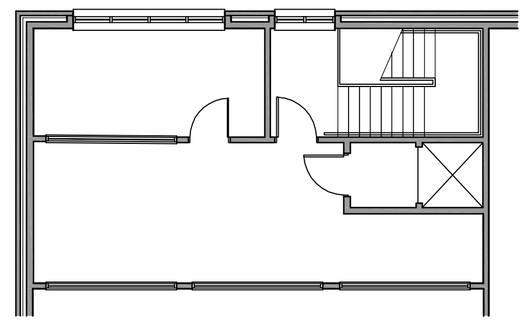

UNIT 9 MEZZANINE

LEGEND

WALLS - BLUE FACING BRICKWORK UP TO HEAD OF GROUND FLOOR WINDOWS AND DOORS WITH MID GREY HP200 COLOURCOAT FINISH 150MM CORE THICKNESS EUROBOND FIREMASTER ROCKSPAN WALL PANEL WITH MID GREY TRIMS AND FLASHINGS AND DARK GREY CAPPINGS
GLAZING AND ENTRANCE DOOR - DARK GREY POLYESTER POWDER COATED GLAZING FRAMES AND MAIN ENTRANCE DOORS
DOORS - DARK GREY PPC COMPOSITE INSULATED DOORS TO REAR ELEVATIONS
SHUTTER DOOR - SECTIONAL UP AND OVER INSULATED DOOR IN DARK GREY FINISH
ENTRANCE CANOPY- PPC MID GREY FASCIAS, WHITE FLAT PANEL SOFFIT WITH S/STEEL SUSPENSION WIRES
BIN STORE AND EXTERNAL COMPOUNDS - TIMBER FENCING AND ACCESS DOORS PAINTED GREY
BIKE RACK - PROPRIETARY STEEL FRAMED UNITS IN DARK GREY WITH POLYCARBONATE GLAZED ROOF
EXTERNAL LIGHTING - AS M & E ENGINEERS DETAILS AND SPECIFICATION

0m 1m 2m 3m 4m 5m 10m 15m

KEY PLAN:

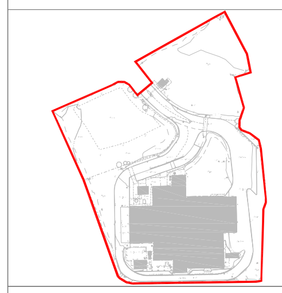

SITE PLAN
(NOT TO SCALE)

N

NOTES:

THE COPYRIGHT OF THIS DRAWING IS VESTED IN FRANKS AND TOMS ARCHITECTS Ltd. IT SHALL NOT BE USED WITHOUT PERMISSION BY ANYONE FOR ANY PURPOSE.

THIS DRAWING WAS PREPARED USING INFORMATION PROVIDED BY VINCI SURVEYS.

CONTRACTOR TO CHECK ALL DIMENSIONS ON SITE PRIOR TO COMMENCEMENT OF WORKS. ANY DISCREPANCIES TO BE BROUGHT TO THE ATTENTION OF THE ARCHITECT.

DO NOT SCALE FROM THIS DRAWING. USE ONLY DIMENSIONS SHOWN ON DRAWINGS. DIMENSIONS FIGURED ARE TO THE NEAREST 5MM.

THE DRAWINGS RELATE TO THE PROPOSED WORKS AT PRINT WORKS PACIFIC ROAD PACIFIC BUSINESS PARK CARDIFF CF24 5HJ THE DRAWING HAS BEEN PRODUCED FOR PRICING PURPOSE ONLY. UNLESS INDICATED THIS DRAWING IS FOR INFORMATION ONLY.

TO BE READ IN CONJUNCTION WITH ALL RELATED DRAWINGS AND SPECIFICATIONS. NOTIFY ARCHITECT IMMEDIATELY OF ANY DISCREPANCIES FOUND THEREIN.

ALL DEMOLITION WORKS SUBJECT TO STRUCTURAL ENGINEERS APPROVAL AND FULL DESIGN AND SPECIFICATION.

EXACT LOCATION OF ALL DRAINAGE AND SERVICES TO BE CONFIRMED BY CONTRACTOR TO ENGINEER PRIOR TO THE COMMENCEMENT OF GROUNDWORKS.

TO BE READ IN CONJUNCTION WITH STRUCTURAL & M&E ENGINEERS DESIGN AND FULL SPECIFICATION.

THIS DRAWINGS IS TO BE READ WITH ALL RELEVANT DRAWINGS AND SPECIFICATIONS.

THIS DRAWING IS SUBJECT TO STATUTORY APPROVALS.

CONTRACTOR TO ENSURE ALL CONDITIONS TO THE RELEVANT PLANNING APPROVALS HAVE BEEN RELEASED PRIOR TO COMMENCEMENT OF WORKS.

D	JL	SF	16.02.2022
GLAZING CONFIGURATION UPDATED TO SUIT LATEST CLIENT REQUIREMENTS			
C	JL	SF	09.02.2022
GLAZING CONFIGURATION UPDATED TO SUIT LATEST CLIENT REQUIREMENTS			
B	JL	SF	02.02.2022
UNITS 5 & 7 HANDED. UNIT 9 GLAZING ADJUSTED. PLANS AND ELEVATIONS UPDATED TO SUIT LATEST CLIENT REQUIREMENTS			
A	JL	SF	27.01.2022
PLANS AND ELEVATIONS UPDATED TO SUIT LATEST SITE LAYOUT ARRANGEMENT			

REVISION NOTE:

DRAWING STATUS:
PLANNING

CLIENT:
RIBSTON LTD

PROJECT:
PRINT WORKS Pacific Road
Pacific Business Park CARDIFF CF24 5HJ

franks + toms
ARCHITECTS

DRAWING TITLE:
UNITS 4-9
PROPOSED PLANS & ELEVATIONS

JOB NUMBER:	BY:	CHK:	DATE:
3013	JL	SF	SEPT 2021
DRAWING NUMBER:	REV:	SCALE:	
3013-24-211	D	1:100 @ A1	

Franks and Toms Architects Limited
Office 8 St Andrews Crescent, Cardiff, CF10 3DD.
T 02920 390099 **E** info@franksandtoms.com
www.franksandtoms.com